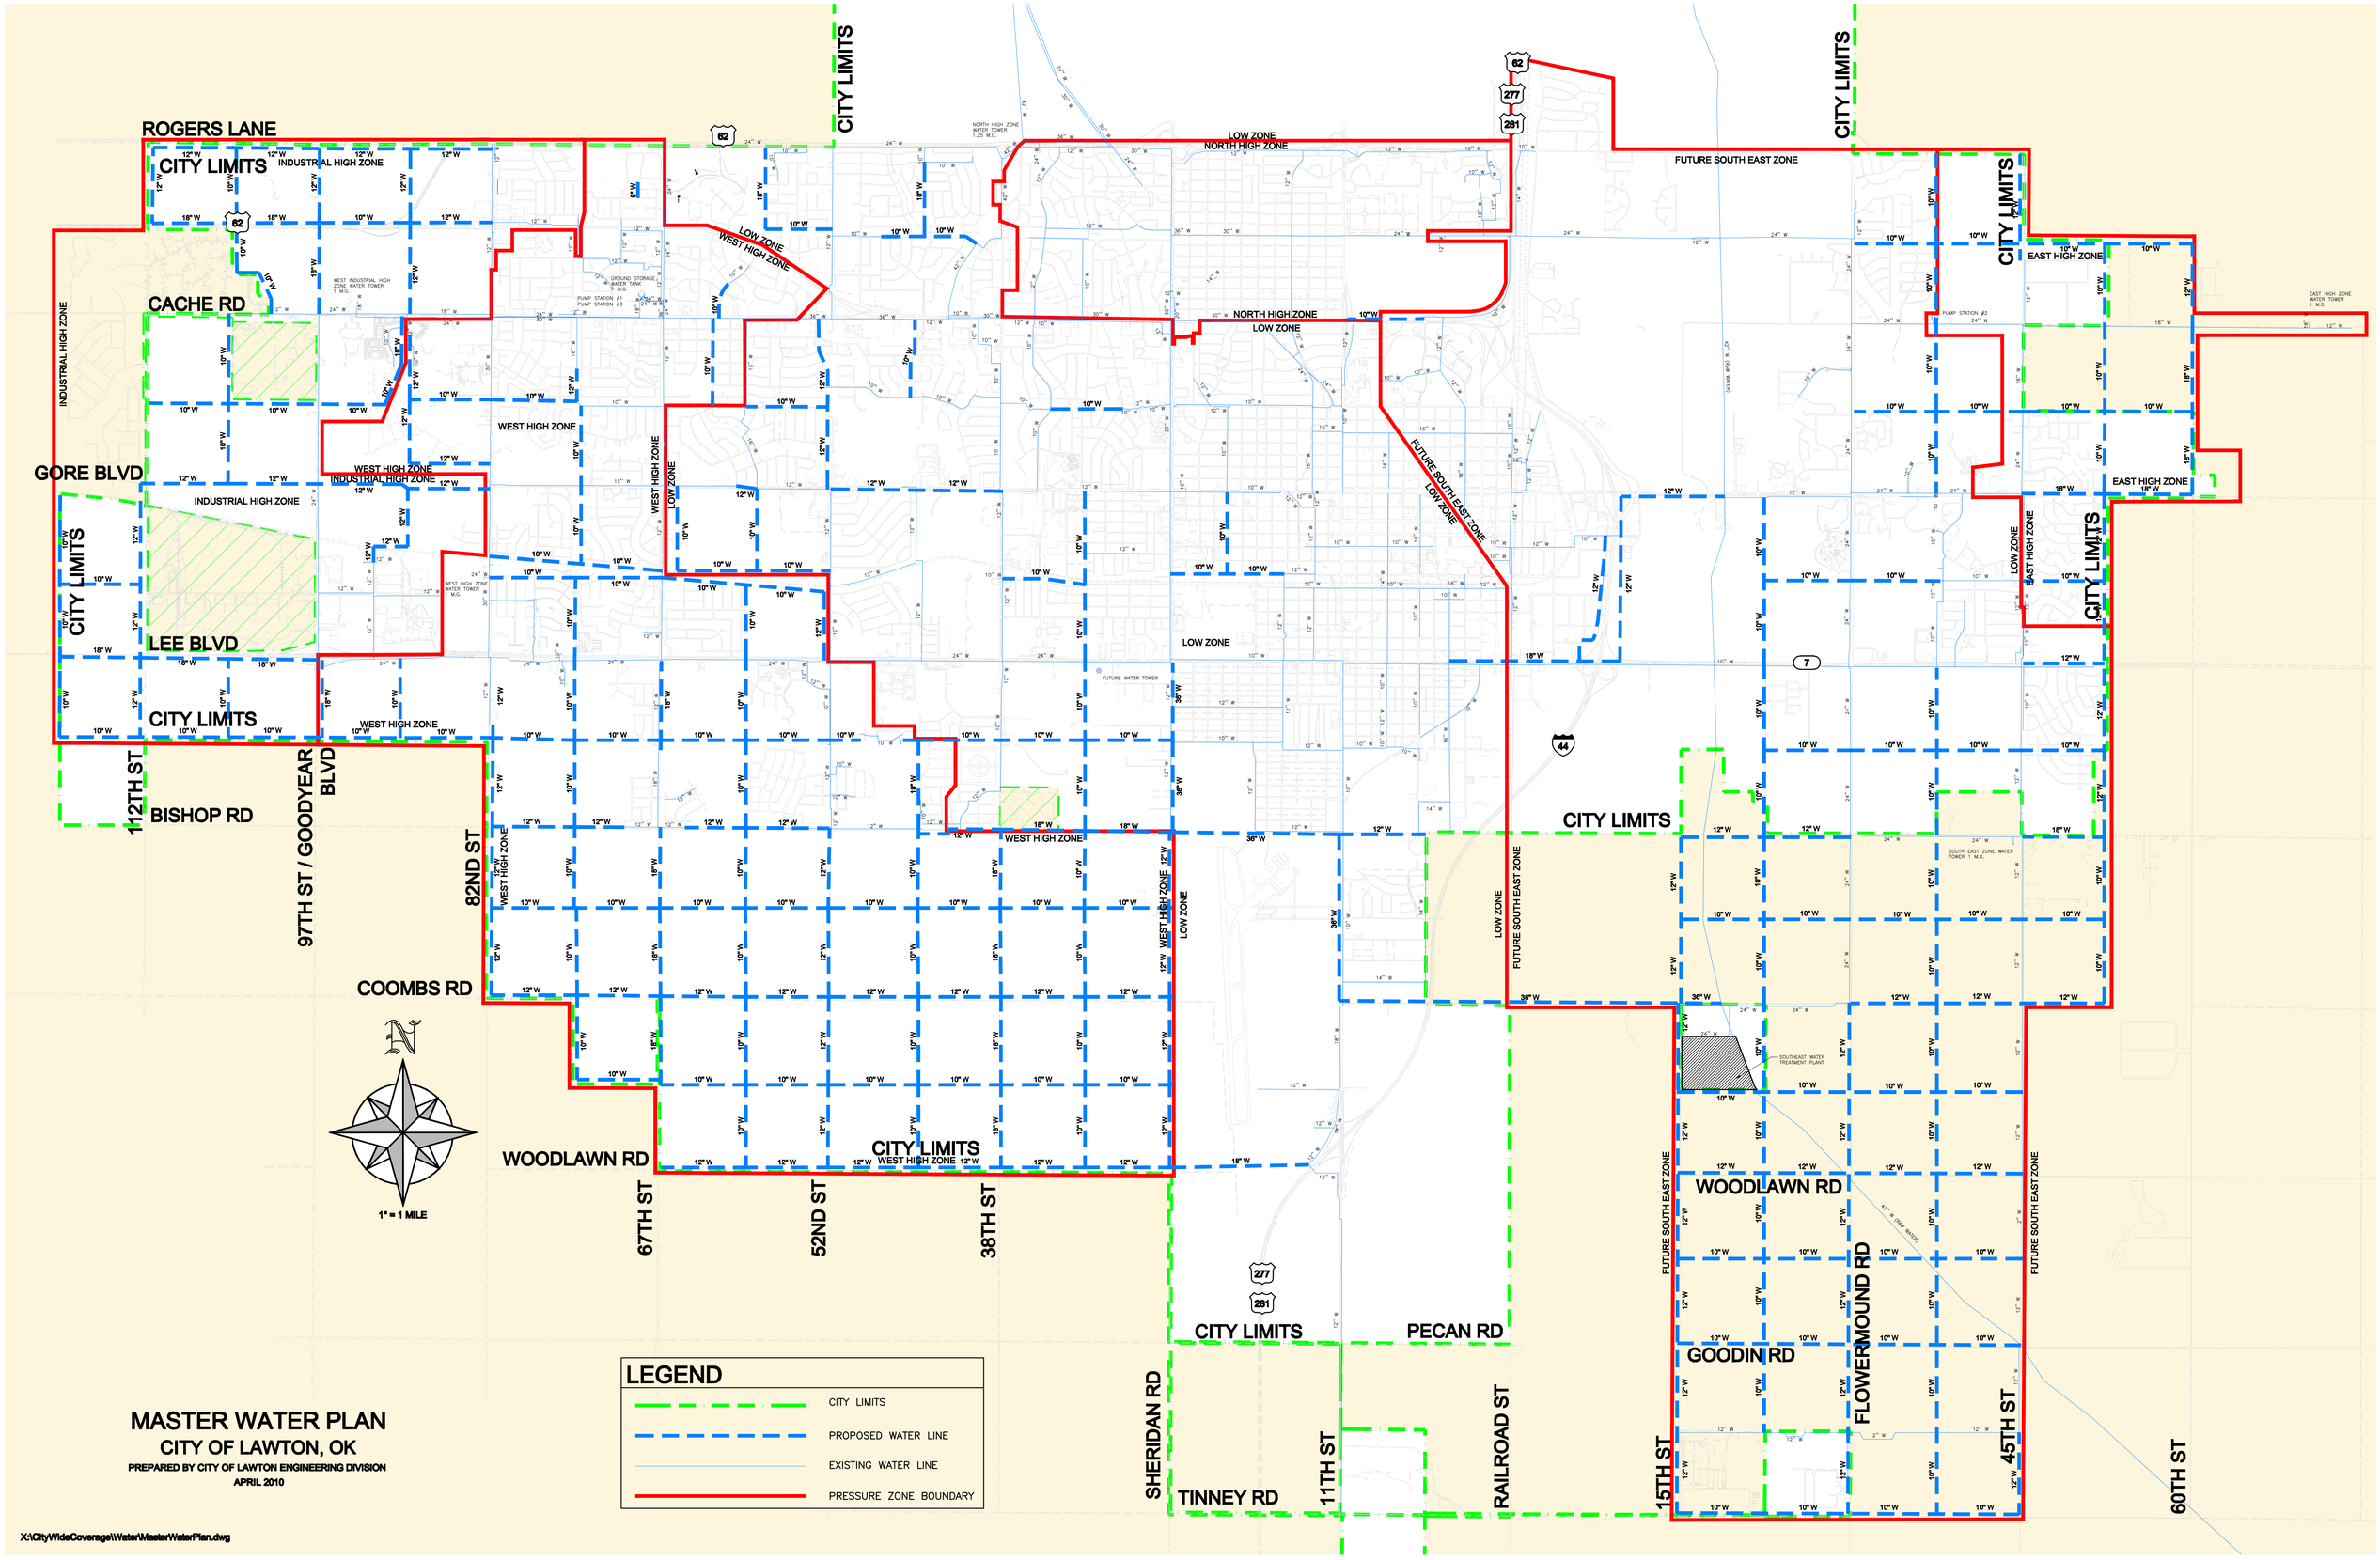
ROGERS LANE
CITY LIMITS
INDUSTRIAL HIGH ZONE
CACHE RD
GORE BLVD
LEE BLVD
BISHOP RD
COOMBS RD
WOODLAWN RD
GOODIN RD
PECAN RD
TINNEY RD
112TH ST
97TH ST / GOODYEAR BLVD
82ND ST
67TH ST
52ND ST
38TH ST
SHERIDAN RD
11TH ST
RAILROAD ST
15TH ST
FLOWERMOUND RD
45TH ST
60TH ST
WEST HIGH ZONE
LOW ZONE
NORTH HIGH ZONE
FUTURE SOUTH EAST ZONE
EAST HIGH ZONE
1" = 1 MILE
LEGEND
CITY LIMITS
PROPOSED WATER LINE
EXISTING WATER LINE
PRESSURE ZONE BOUNDARY
MASTER WATER PLAN
CITY OF LAWTON, OK
PREPARED BY CITY OF LAWTON ENGINEERING DIVISION
APRIL 2010
X:\CityWideCoverage\Water\MasterWaterPlan.dwg